


Gas Infrastructure - ACT
Queanbeyan and Bungendore
MAP No:ACT-MA-PL-010
Date : May 2025

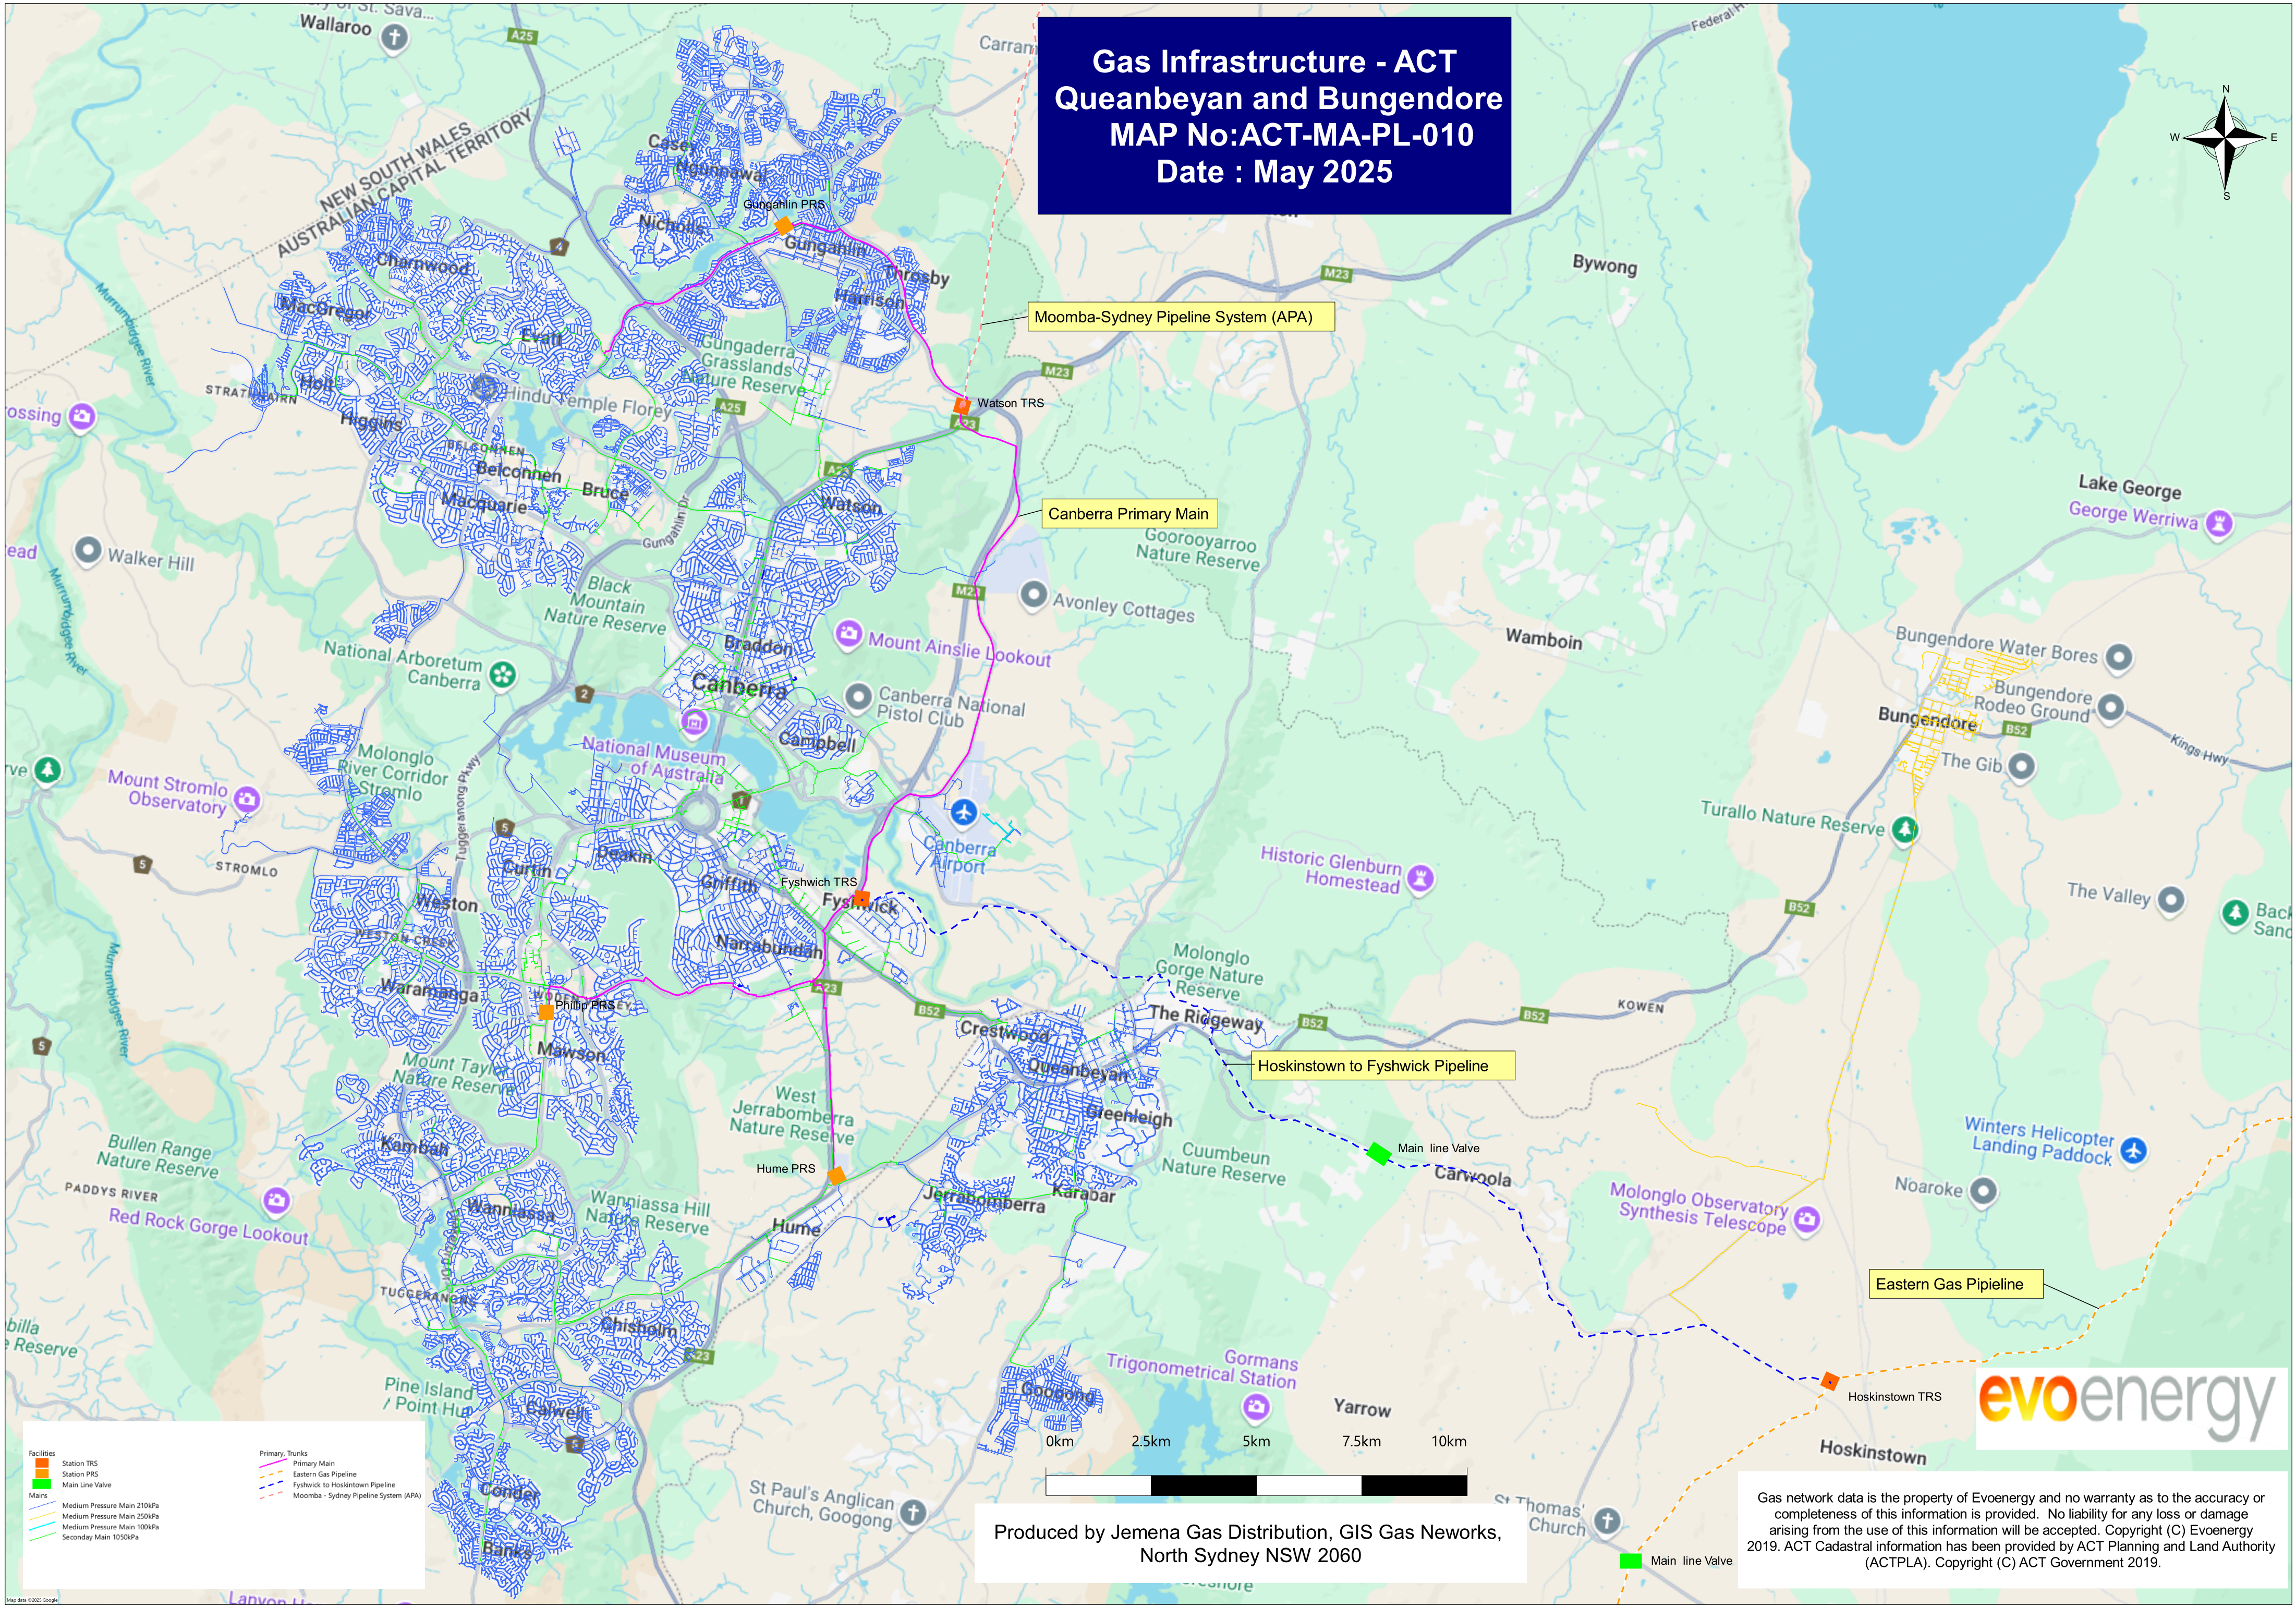

Facilities

- Station TRS
- Station PRS
- Main Line Valve
- Main
- Medium Pressure Main 210kPa
- Medium Pressure Main 250kPa
- Medium Pressure Main 100kPa
- Secondary Main 1050kPa

Primary, Trunks

- Primary Main
- Eastern Gas Pipeline
- Fyshwick to Hoskinstown Pipeline
- Moomba - Sydney Pipeline System (APA)

Produced by Jemena Gas Distribution, GIS Gas Networks,
North Sydney NSW 2060

Gas network data is the property of Evoenergy and no warranty as to the accuracy or completeness of this information is provided. No liability for any loss or damage arising from the use of this information will be accepted. Copyright (C) Evoenergy 2019. ACT Cadastral information has been provided by ACT Planning and Land Authority (ACTPLA). Copyright (C) ACT Government 2019.

